Judicial Ditch #4

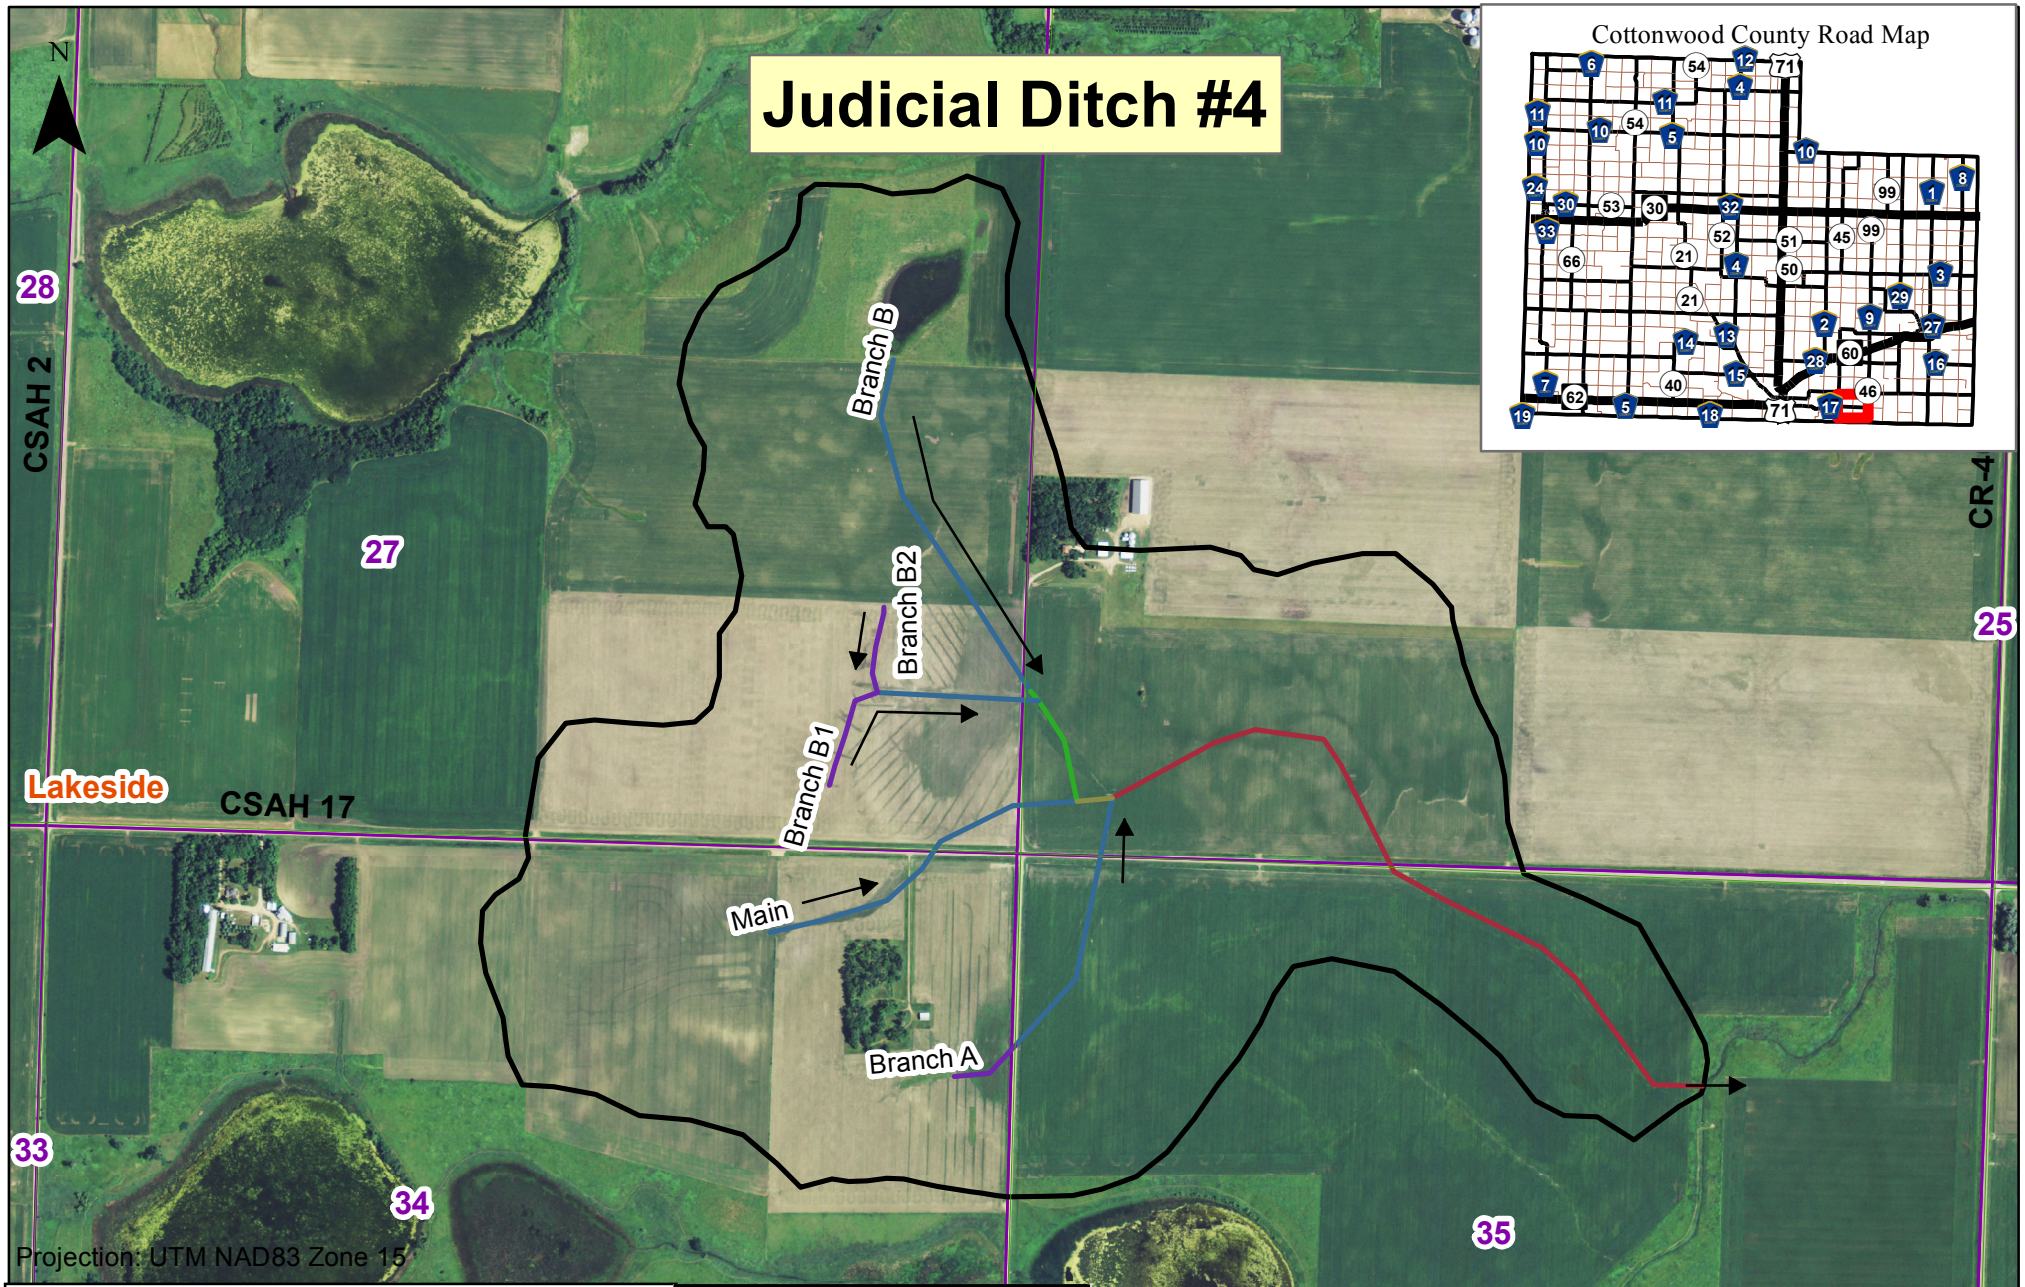

Legend

- 6 inch tile
- 8 inch tile
- 10 inch tile
- 12 inch tile
- 15 inch tile
- Watershed Boundary

Branch	Length (ft)
Main	6200
Branch A	1900
Branch B	2700
Branch B1	1500
Branch B2	400
Total System Length	**12700**