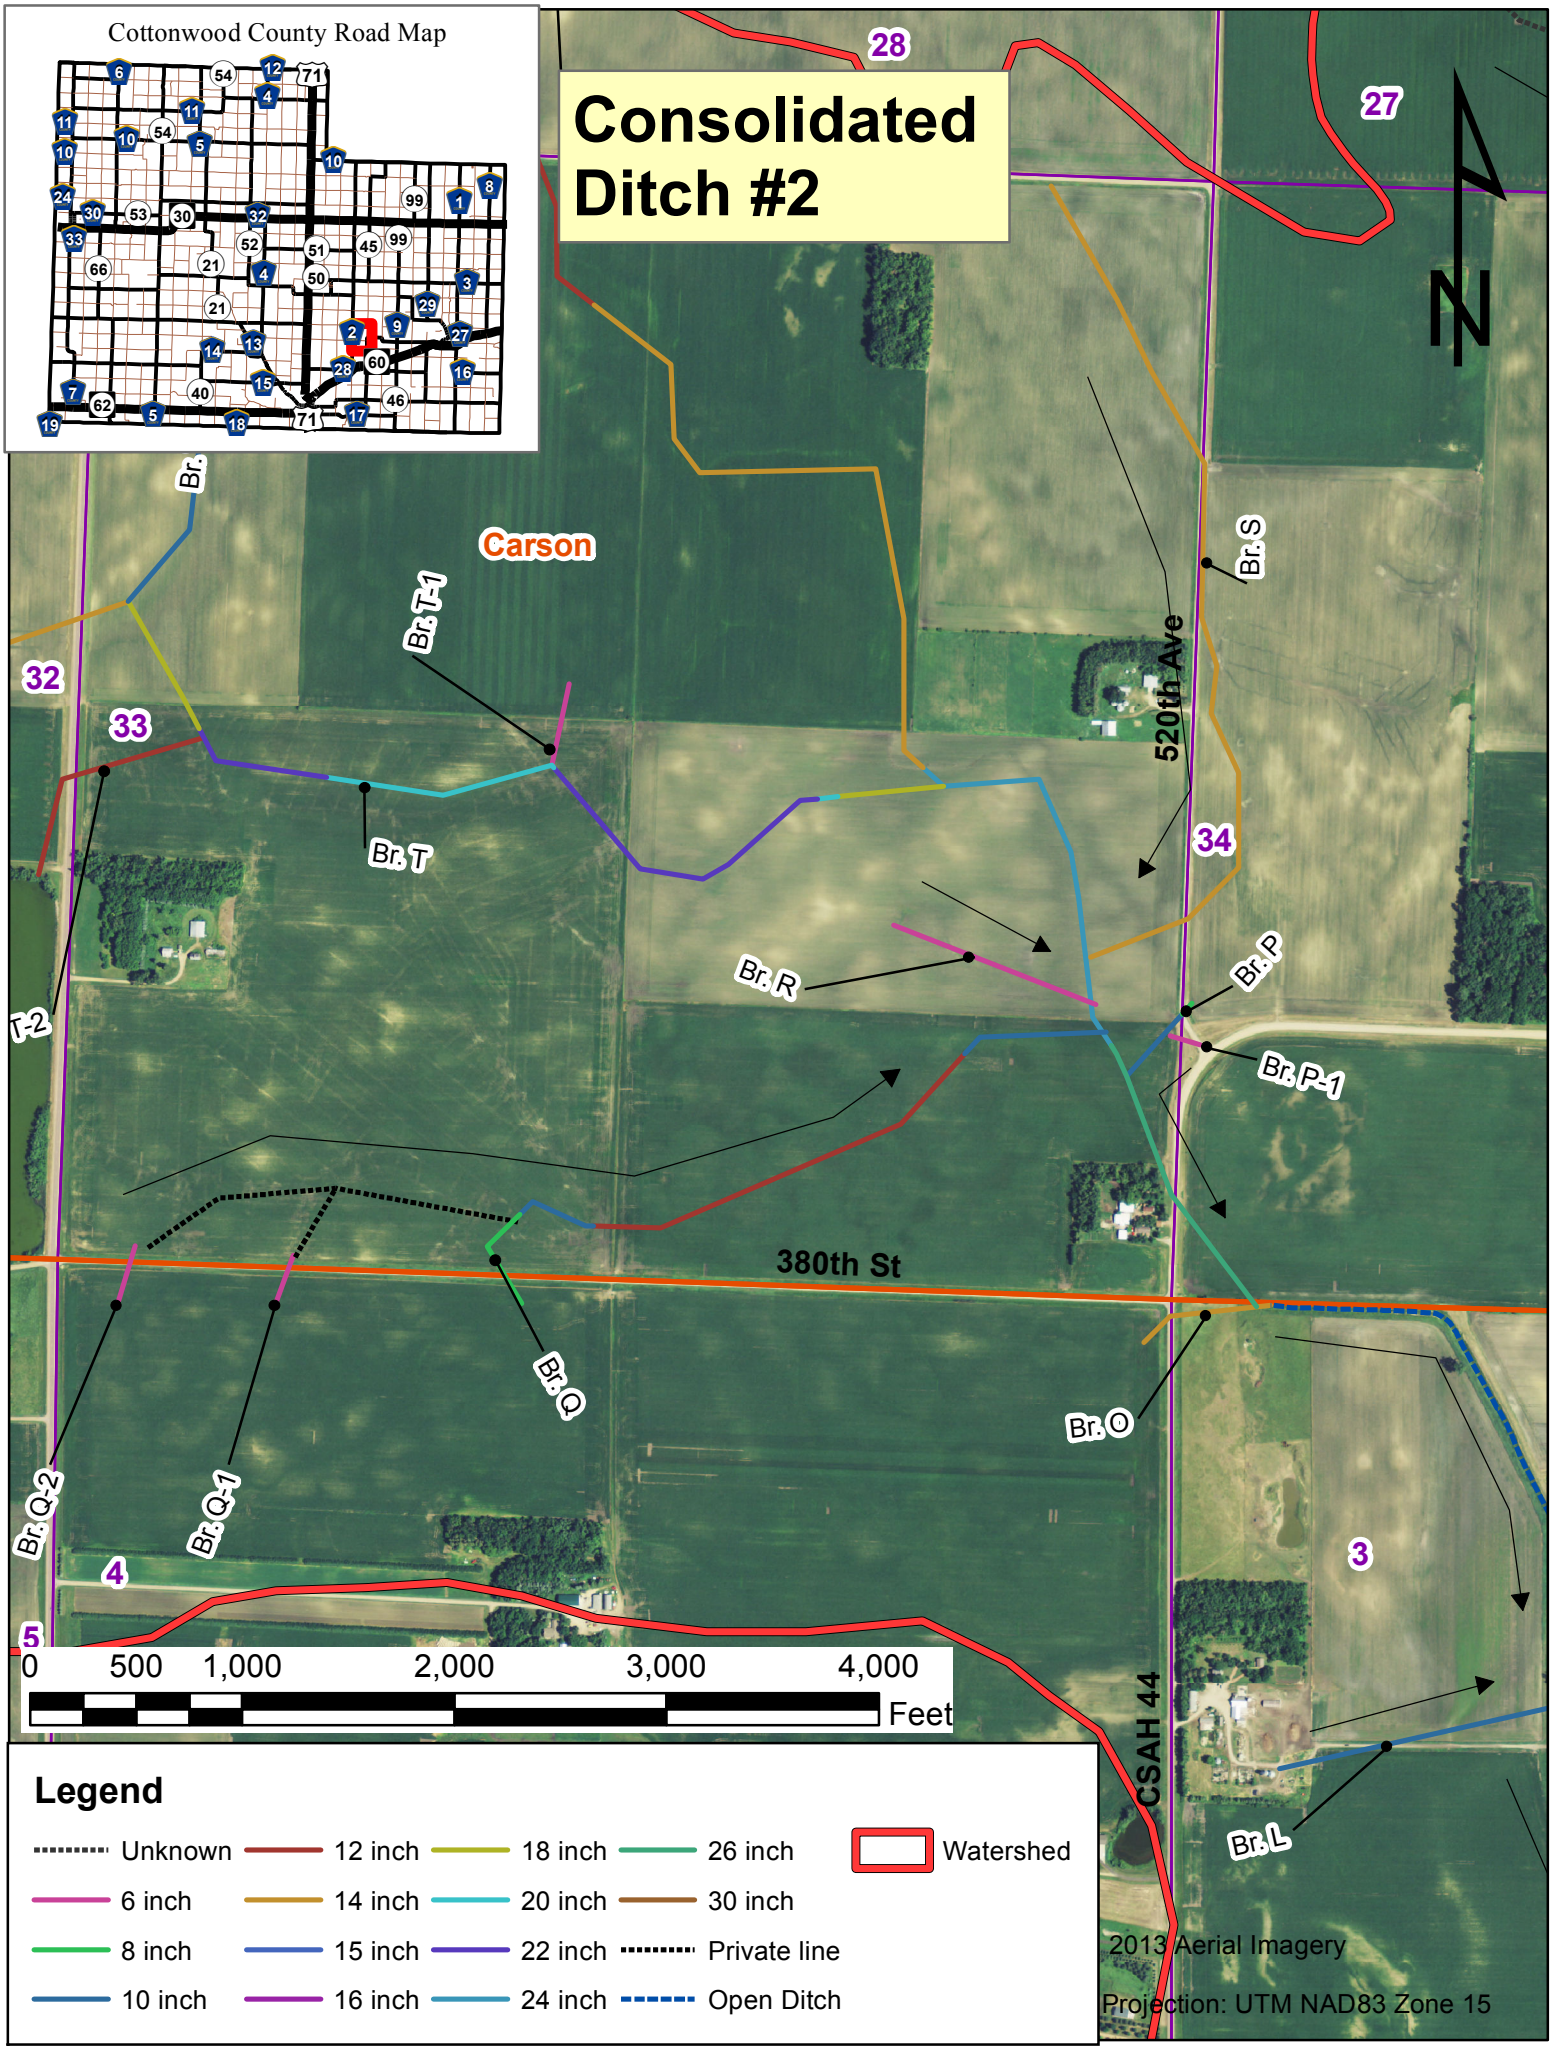
Cottonwood County Road Map
Consolidated Ditch #2
N
Carson
520th Ave
380th St
CSAH 44
Br.
Br. T-1
Br. T
T-2
Br. R
Br. S
Br. P
Br. P-1
Br. Q
Br. Q-1
Br. Q-2
Br. O
Br. L
28
27
32
33
34
4
5
3
0
500
1,000
2,000
3,000
4,000
Feet
Legend
Unknown
12 inch
18 inch
26 inch
Watershed
6 inch
14 inch
20 inch
30 inch
8 inch
15 inch
22 inch
Private line
10 inch
16 inch
24 inch
Open Ditch
2013 Aerial Imagery
Projection: UTM NAD83 Zone 15