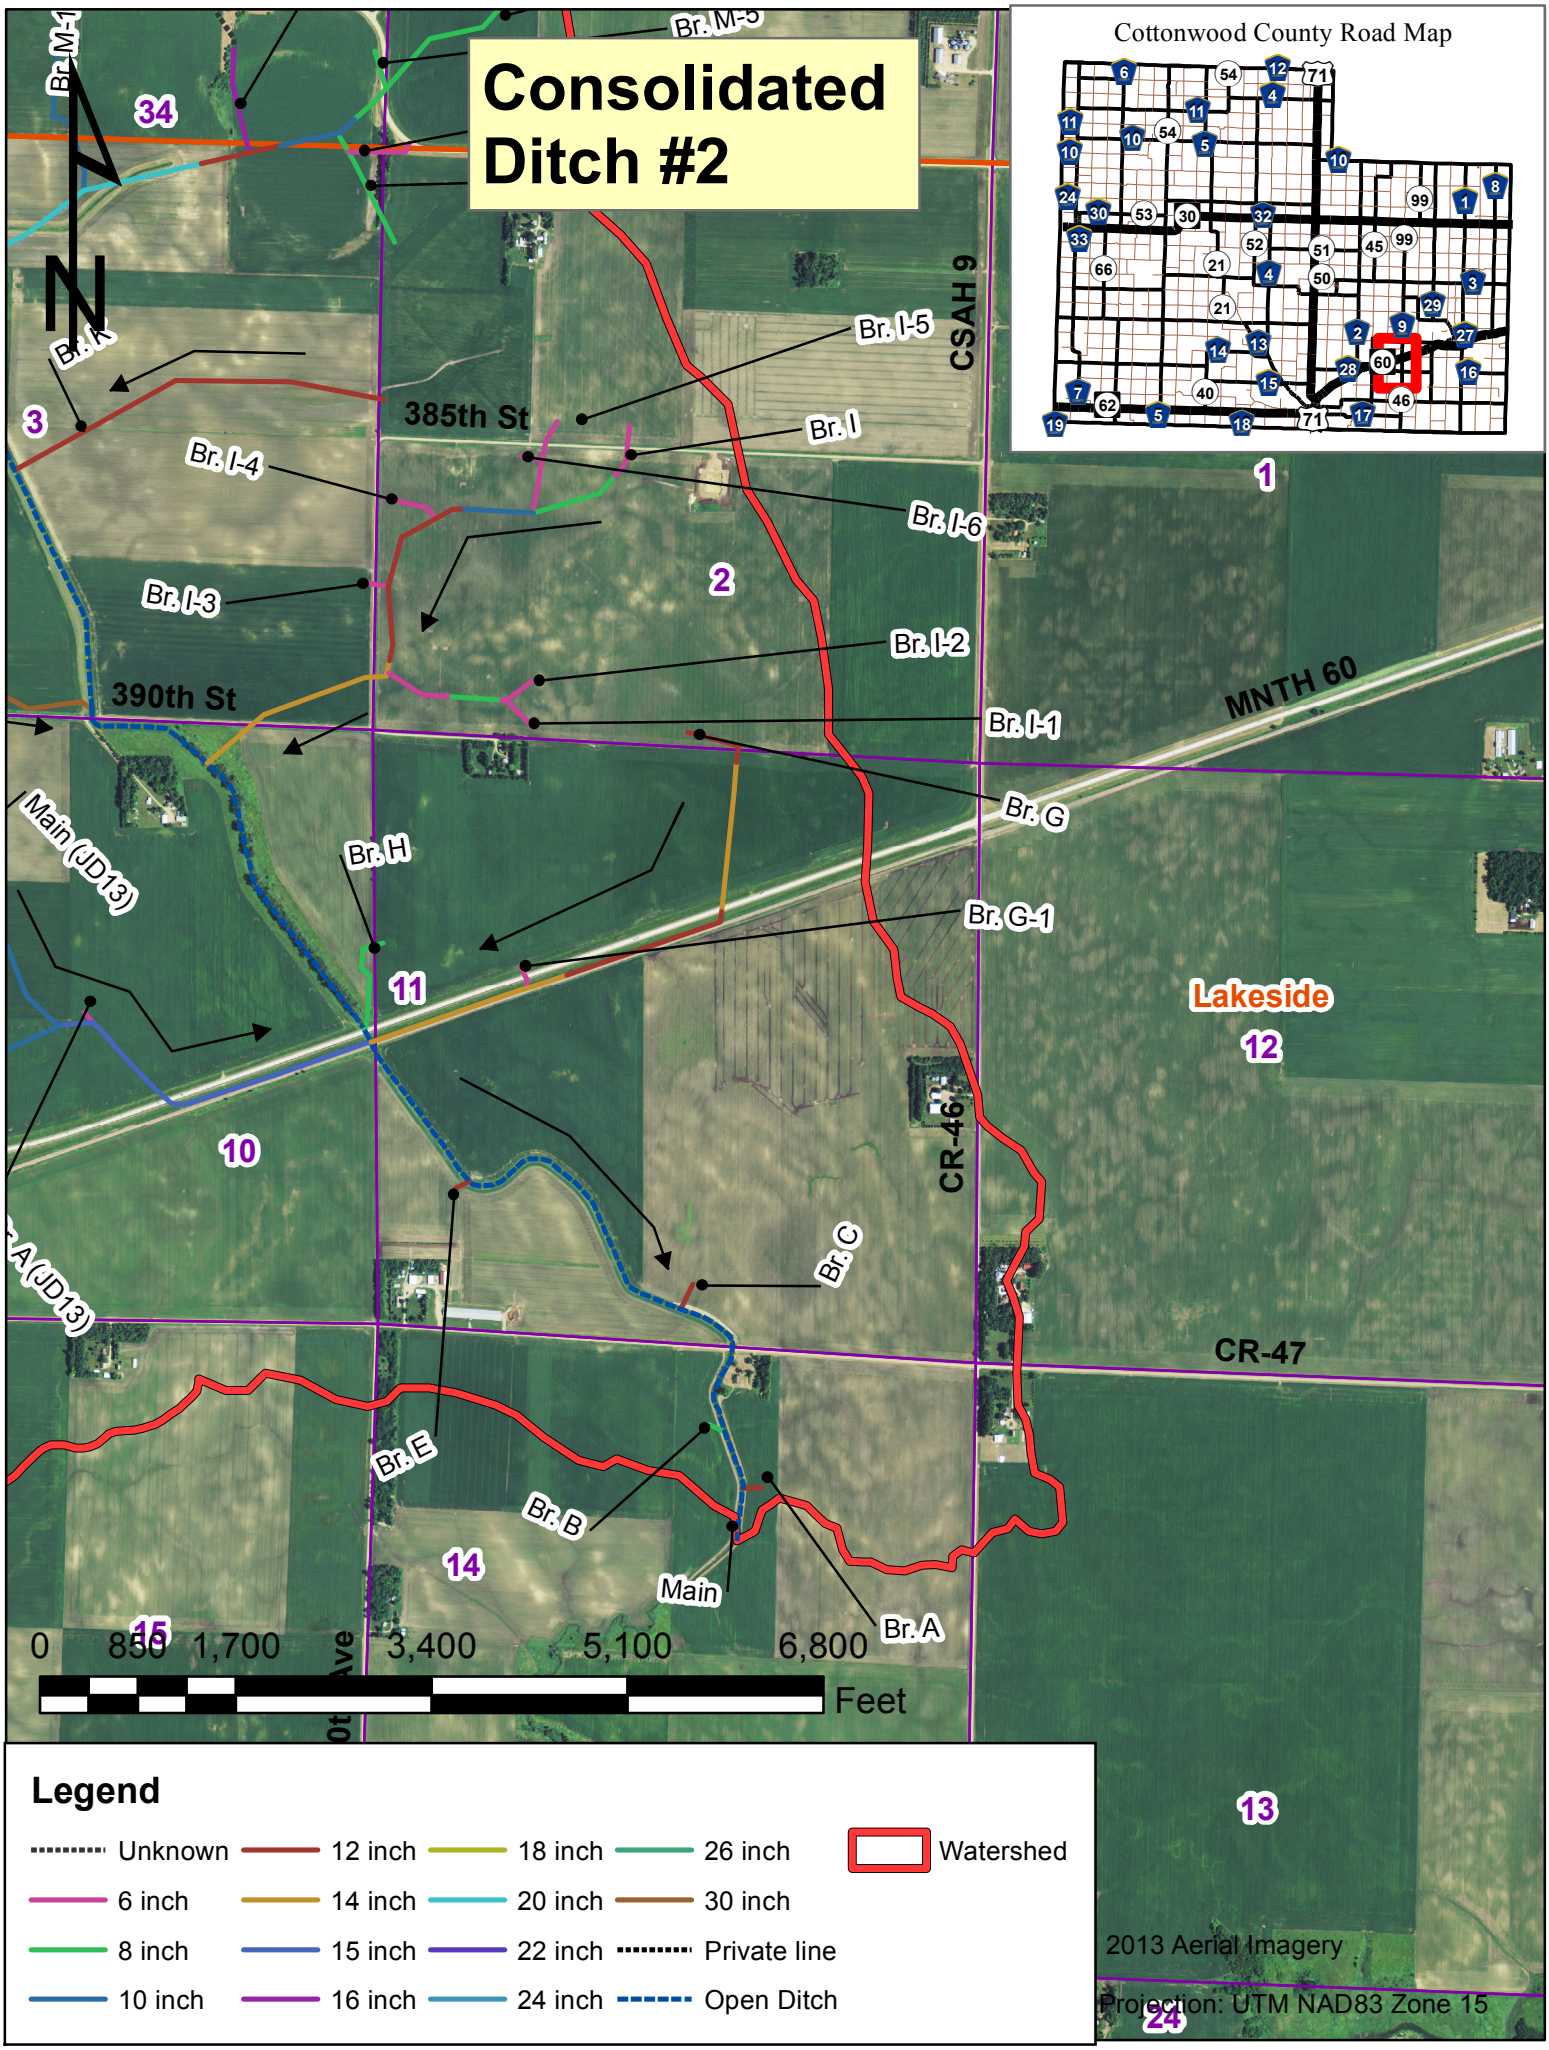
Consolidated Ditch #2
Cottonwood County Road Map
N
Br. M-1
Br. M-5
34
Br. K
3
385th St
Br. I-5
CSAH 9
Br. I
Br. I-4
Br. I-6
1
2
Br. I-3
Br. I-2
390th St
Br. I-1
MNTH 60
Br. G
Main (JD13)
Br. H
Br. G-1
11
Lakeside
12
10
CR-46
Br. C
A (JD13)
CR-47
Br. E
Br. B
14
Main
Br. A
15
0 850 1,700 3,400 5,100 6,800
Feet
13
24
Legend
Unknown
12 inch
18 inch
26 inch
Watershed
6 inch
14 inch
20 inch
30 inch
8 inch
15 inch
22 inch
Private line
10 inch
16 inch
24 inch
Open Ditch
2013 Aerial Imagery
Projection: UTM NAD83 Zone 15