Judicial Ditch #22

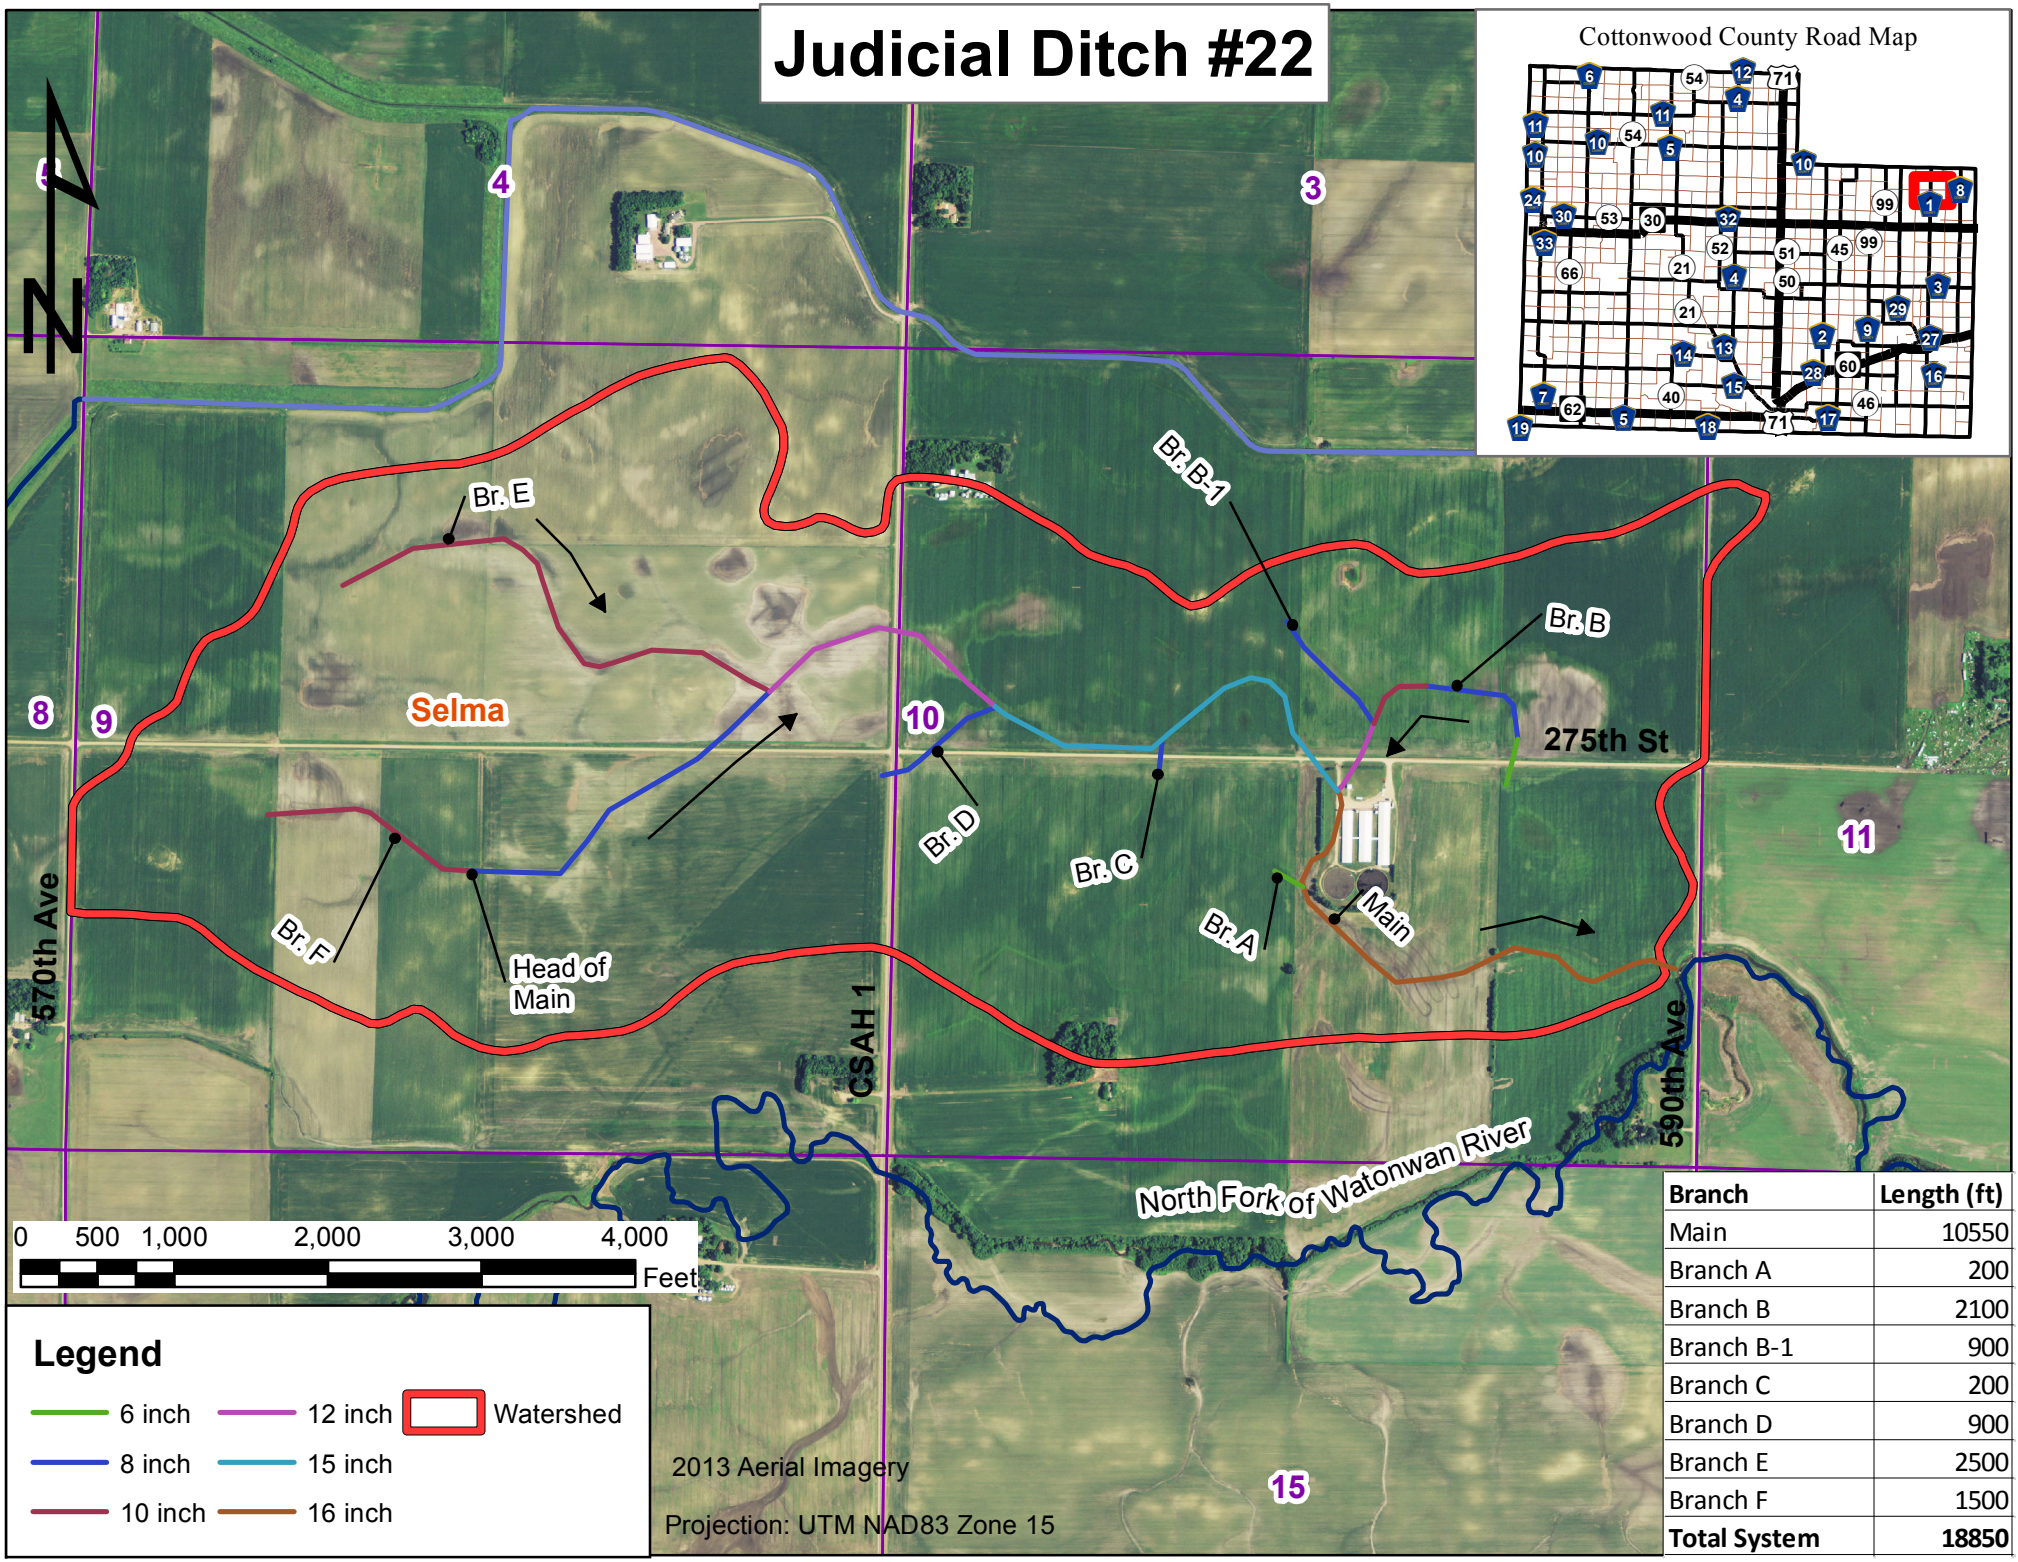

Branch	Length (ft)
Main	10550
Branch A	200
Branch B	2100
Branch B-1	900
Branch C	200
Branch D	900
Branch E	2500
Branch F	1500
Total System	**18850**